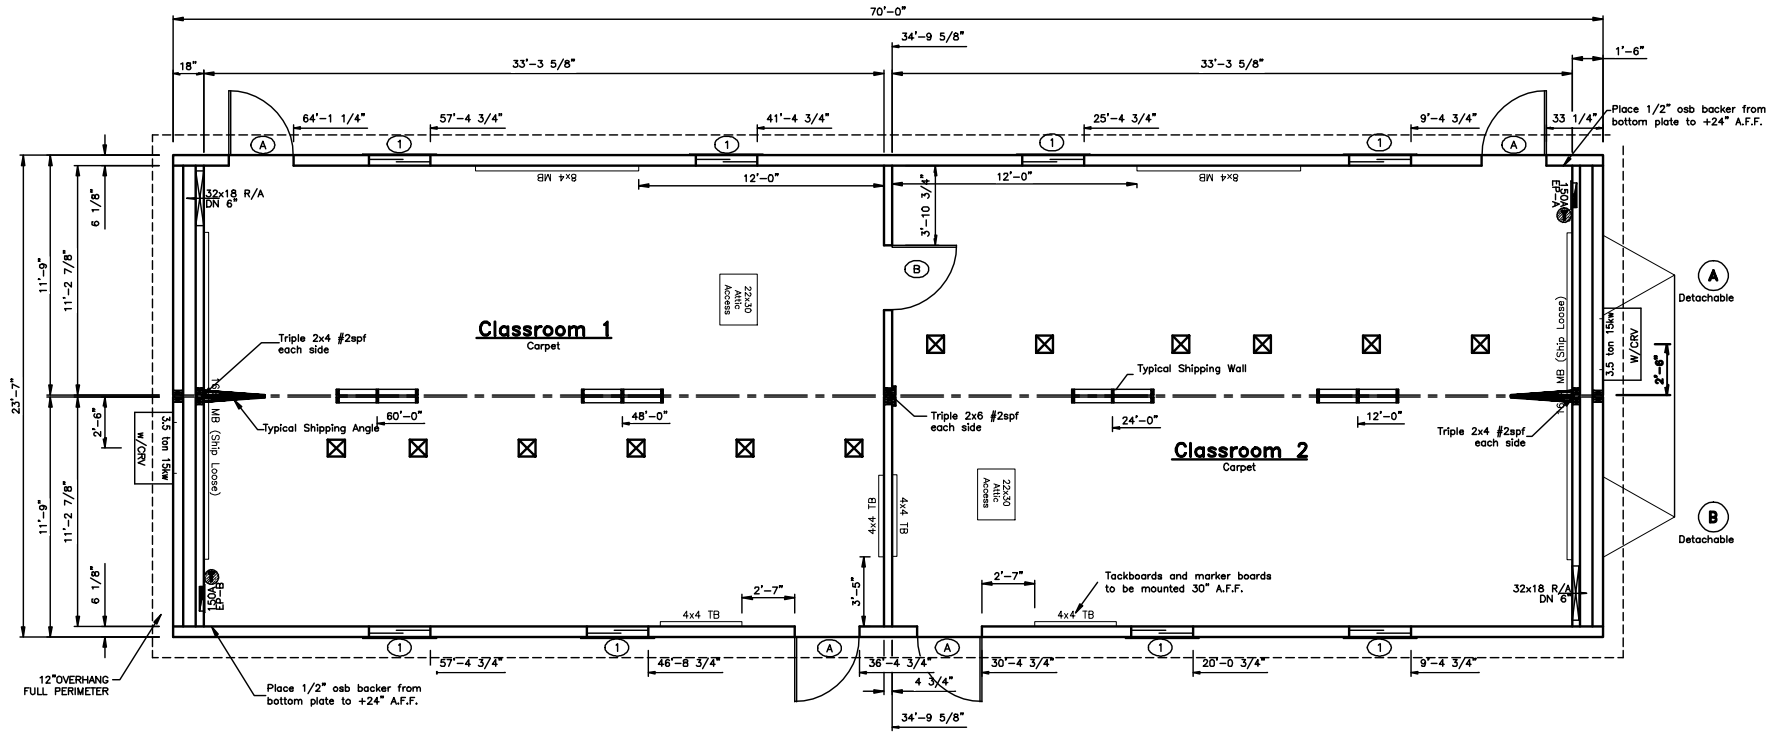

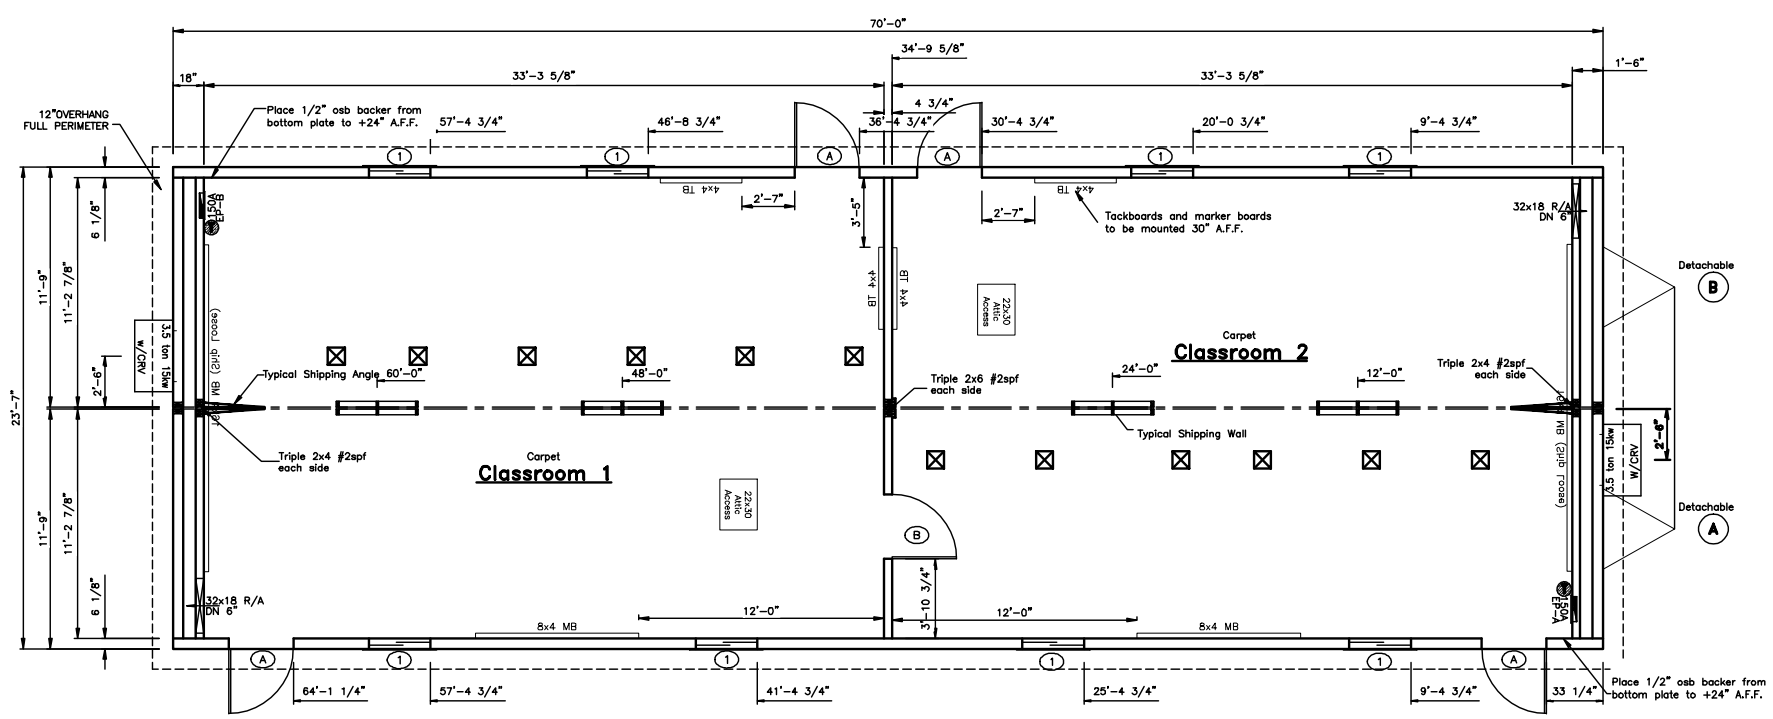

09-16100-01
09-16102-03 (Salesman = Jay)

APPROVED AS IS ☐ SIGNATURE DATE
APPROVED AS NOTED ☐ SIGNATURE DATE
REVISE AND RESUBMIT ☐ SIGNATURE DATE

TRANSPORTATION IS THE RESPONSIBILITY OF THE DEALER AND OR OWNER. C&B SHALL NOT BE RESPONSIBLE FOR ANY DAMAGE TO BUILDING CAUSED BY SHIPPING COMPANY BECAUSE OF WIDTH AND OR HEIGHT OF UNIT

See Building Cross Section
Building Height

ID	Revision	Date

Scale: 1/4" = 1'-0"	Drawn: A. ROYS	Date: 01/26/2009	Plot Date: Mar 18, 2009
Serial Numbers: SEE ABOVE	Drawing Number: 565	DWG File Name: overall plan.dwg	

Approval Numbers: 07-13725-26

Title: Jim's Mobile Offices
24 x 74 School (23'-6" x 70'-0")

Sheet Description: Production Floor Plan

Page #: A2

CUSTOM MODULAR, INC.
C&B
2224 Bloomingdale Drive
Bristol, Indiana 46507
PH: (574) 848-7300
FX: (574) 848-1950